SURVEY OF THE CEMETERY OF THE IMMACULATE CONCEPTION CONGREGATION

PARCEL IN NW 1/4 OF SW 1/4 SEC. 4, T36N. R9E

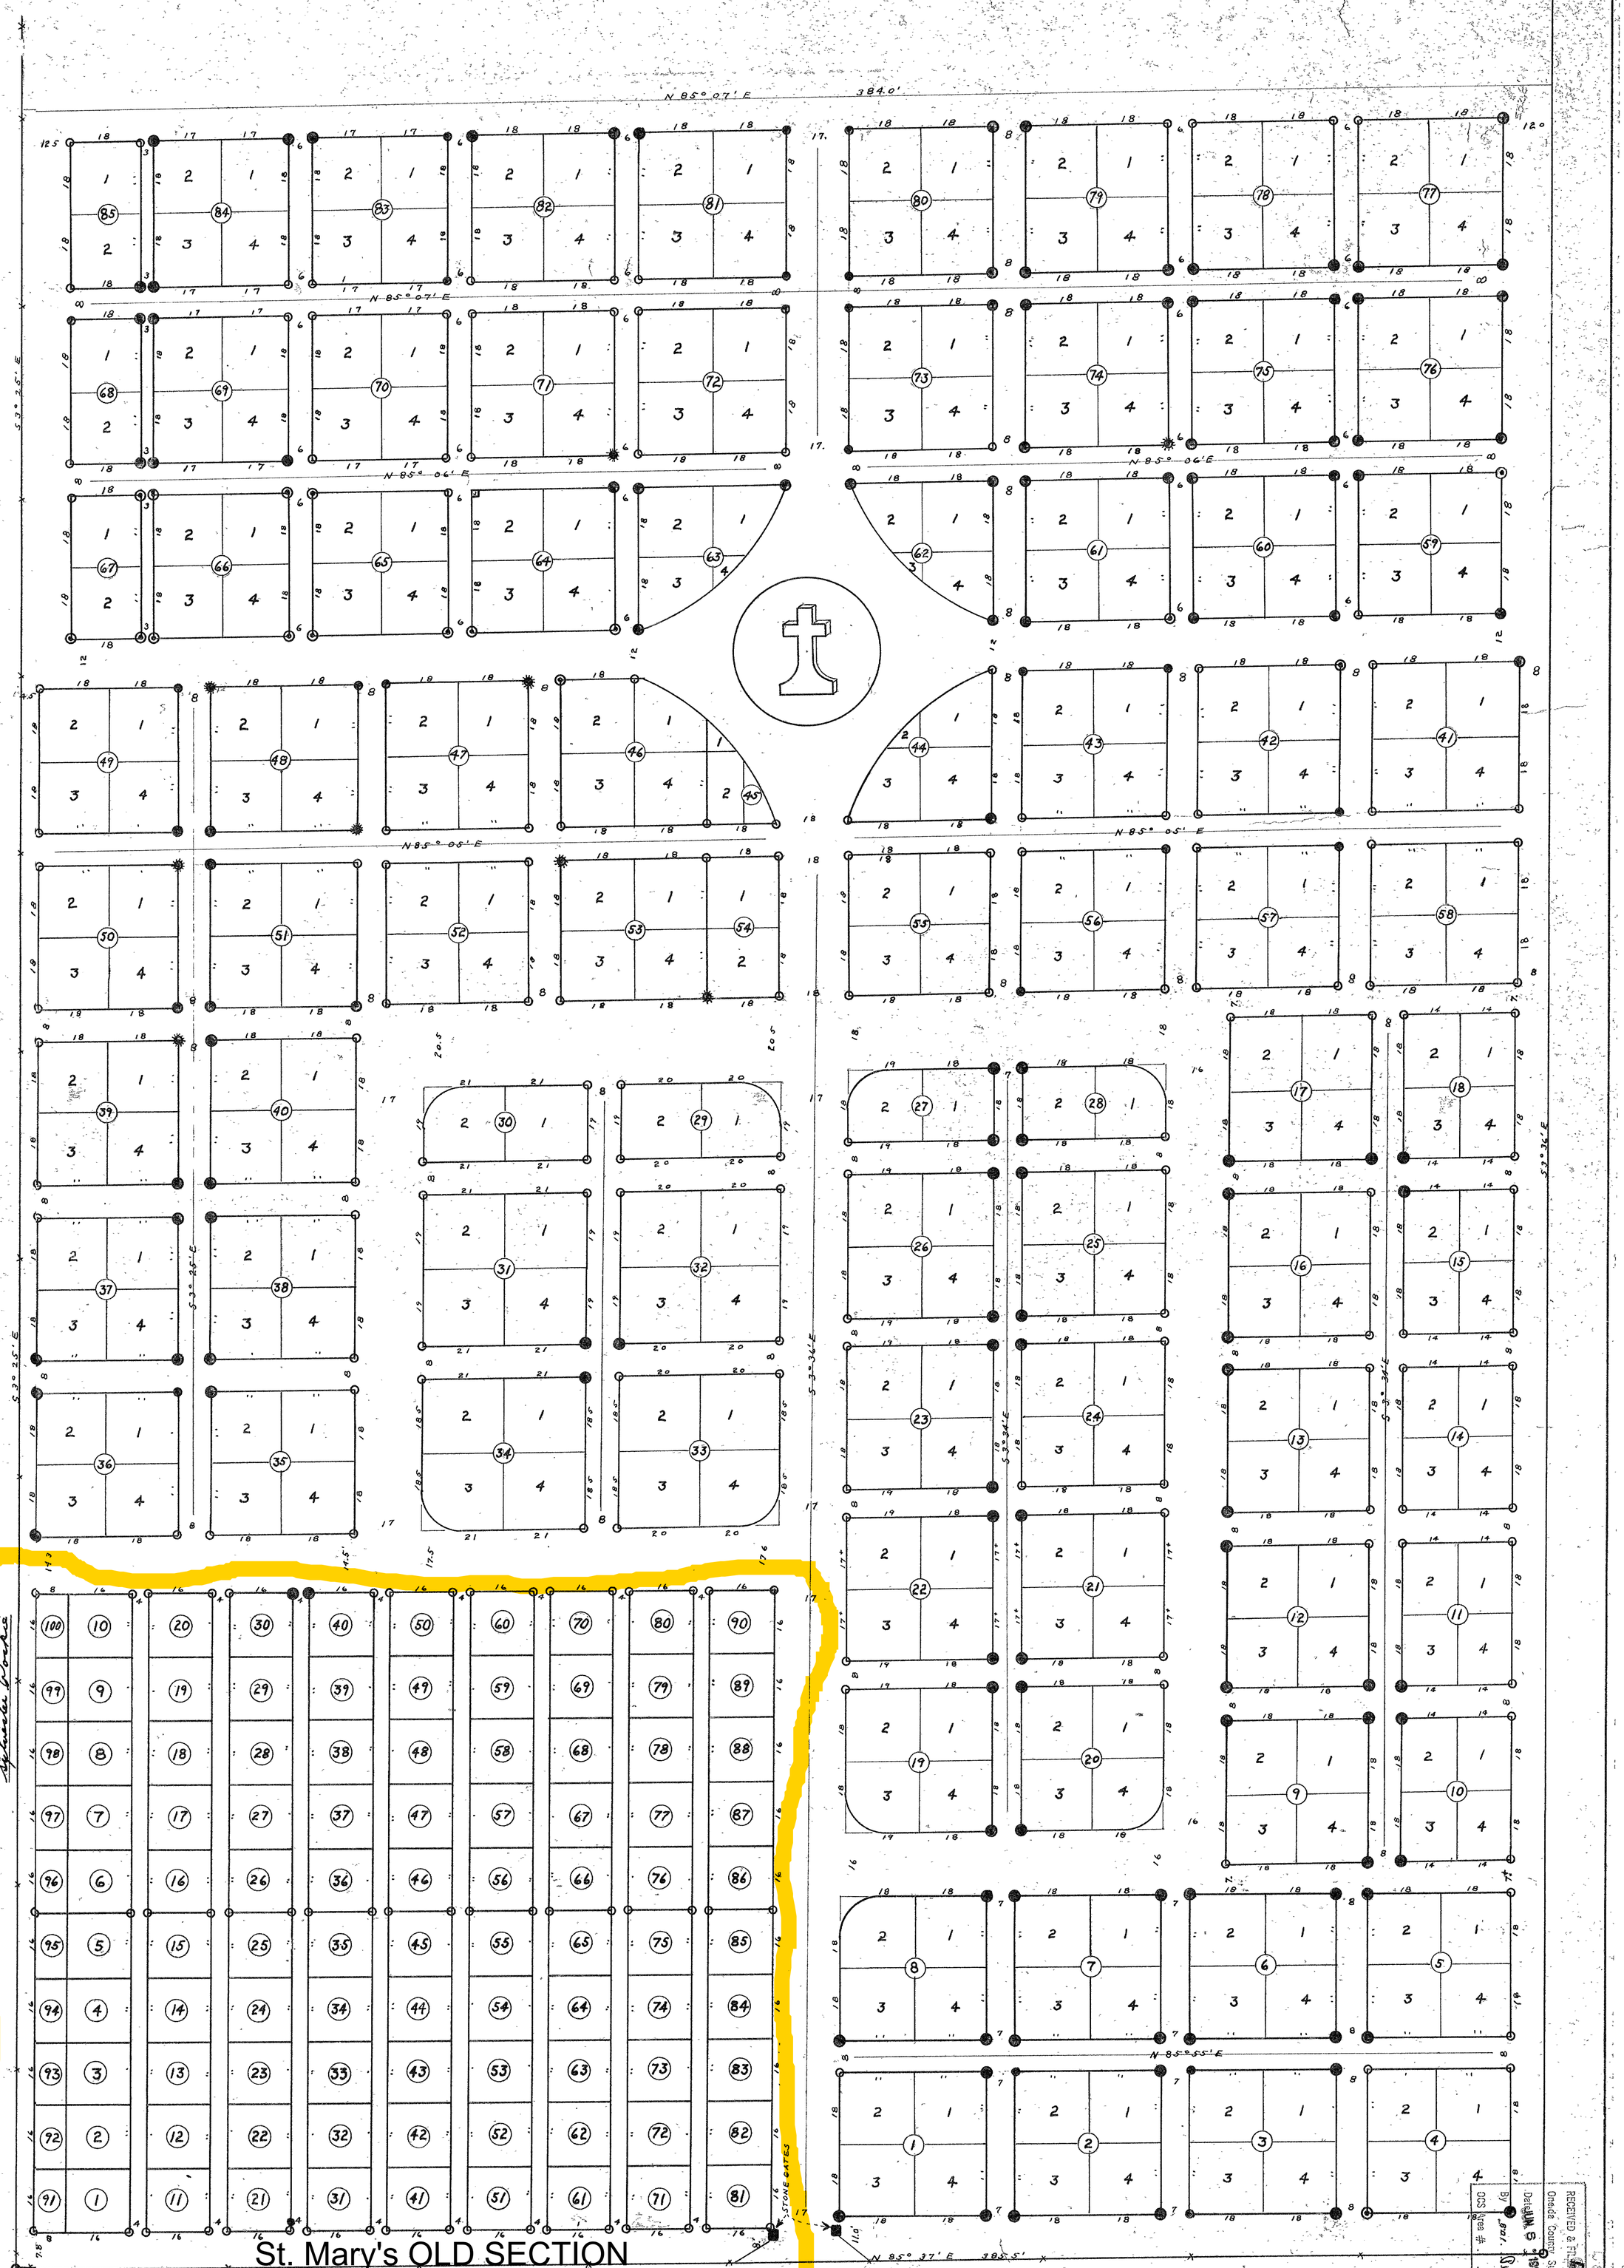

LEGEND

- CONCRETE 3" DIA. MARKER EXISTING AT TIME OF SURVEY
- STEEL SHAFT " " " " " "
- IRON PIPE " " " " " "
- SHAFT & PINION " " " " " 11-14-1953
- IRON PIPE 1" X 24" OR MORE, SET " " " "
- FENCE

S. POSKIE
T. DONOVAN
L. POLINSKI
CHECKED by N. M. ROWINSKI, REG PROF. ENG

NOTE:- SEE ATTACHED, NOTES OF SURVEY

SURVEYOR'S CERTIFICATE

I, SYLVESTER POSKIE, SURVEYOR, RHINELANDER, WISCONSIN, DO HEREBY CERTIFY THAT I HAVE SURVEYED THE CEMETERY OF THE CONGREGATION OF THE IMMACULATE CONCEPTION IN THE NW¼-SW¼, SEC 4, T36N, R9E IN ONEIDA COUNTY, WISCONSIN; THAT I PERFORMED SAID SURVEY BY ORDER AND DIRECTION OF THE REV. ARTHUR F SHANK, PASTOR OF SAID CONGREGATION,

AND I FURTHER CERTIFY THAT THE ATTACHED MAP IS A TRUE AND CORRECT REPRESENTATION OF THE AREA SURVEYED AND OF THE FEATURES THEREON

DATED AT RHINELANDER, WISCONSIN, THIS 30TH DAY OF DECEMBER, 1953

Sylvester Poskie

SCALE 1" = 20'

RECEIVED & FILED
Oneida County Surveyor's Office
Date JAN 9 1963
By
OCS Area #

ROWINSKI ENGINEERING CO.